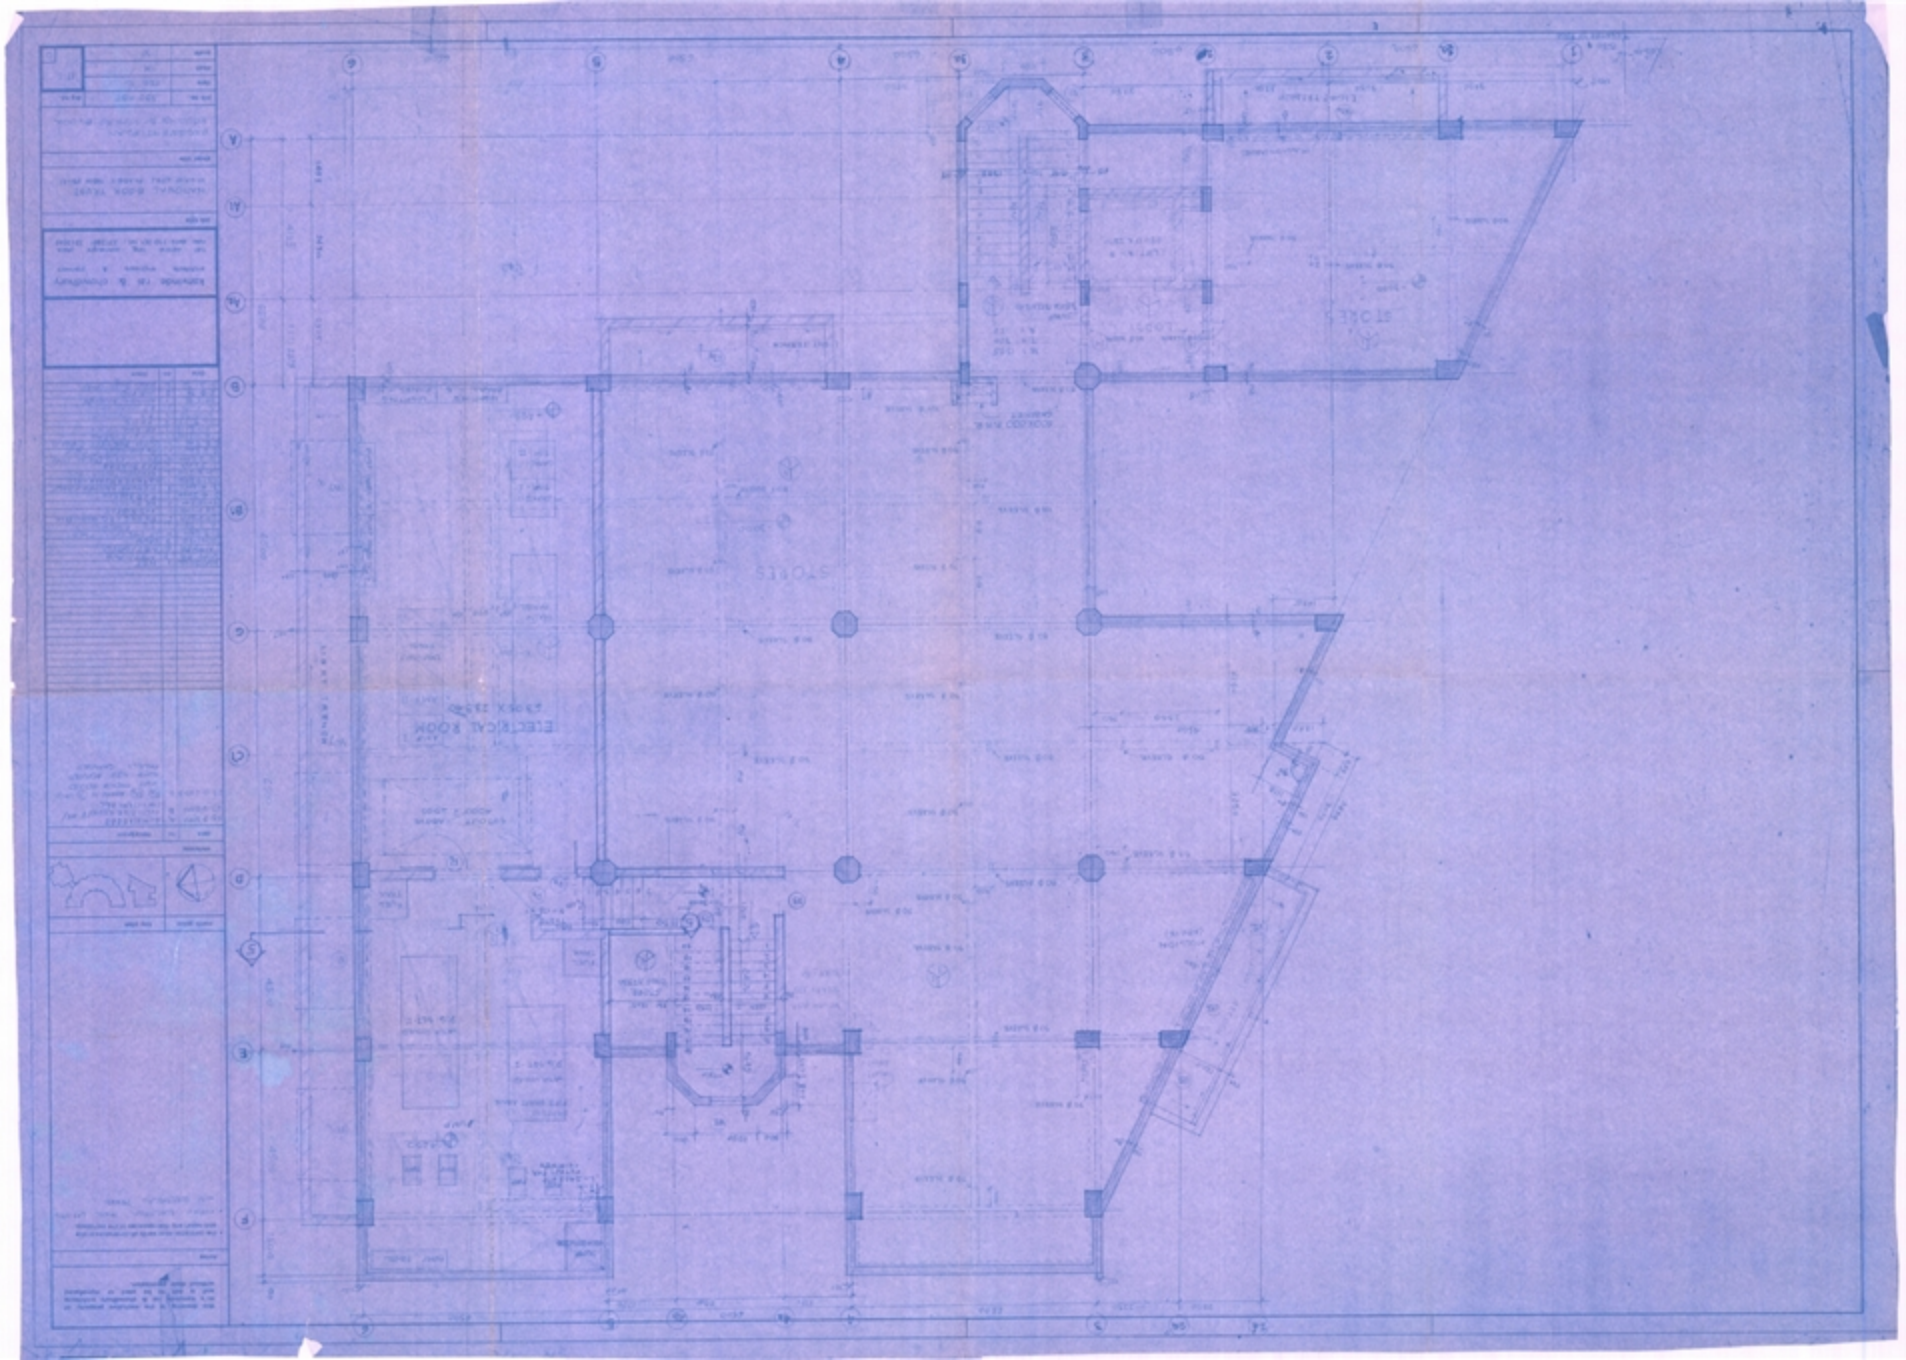

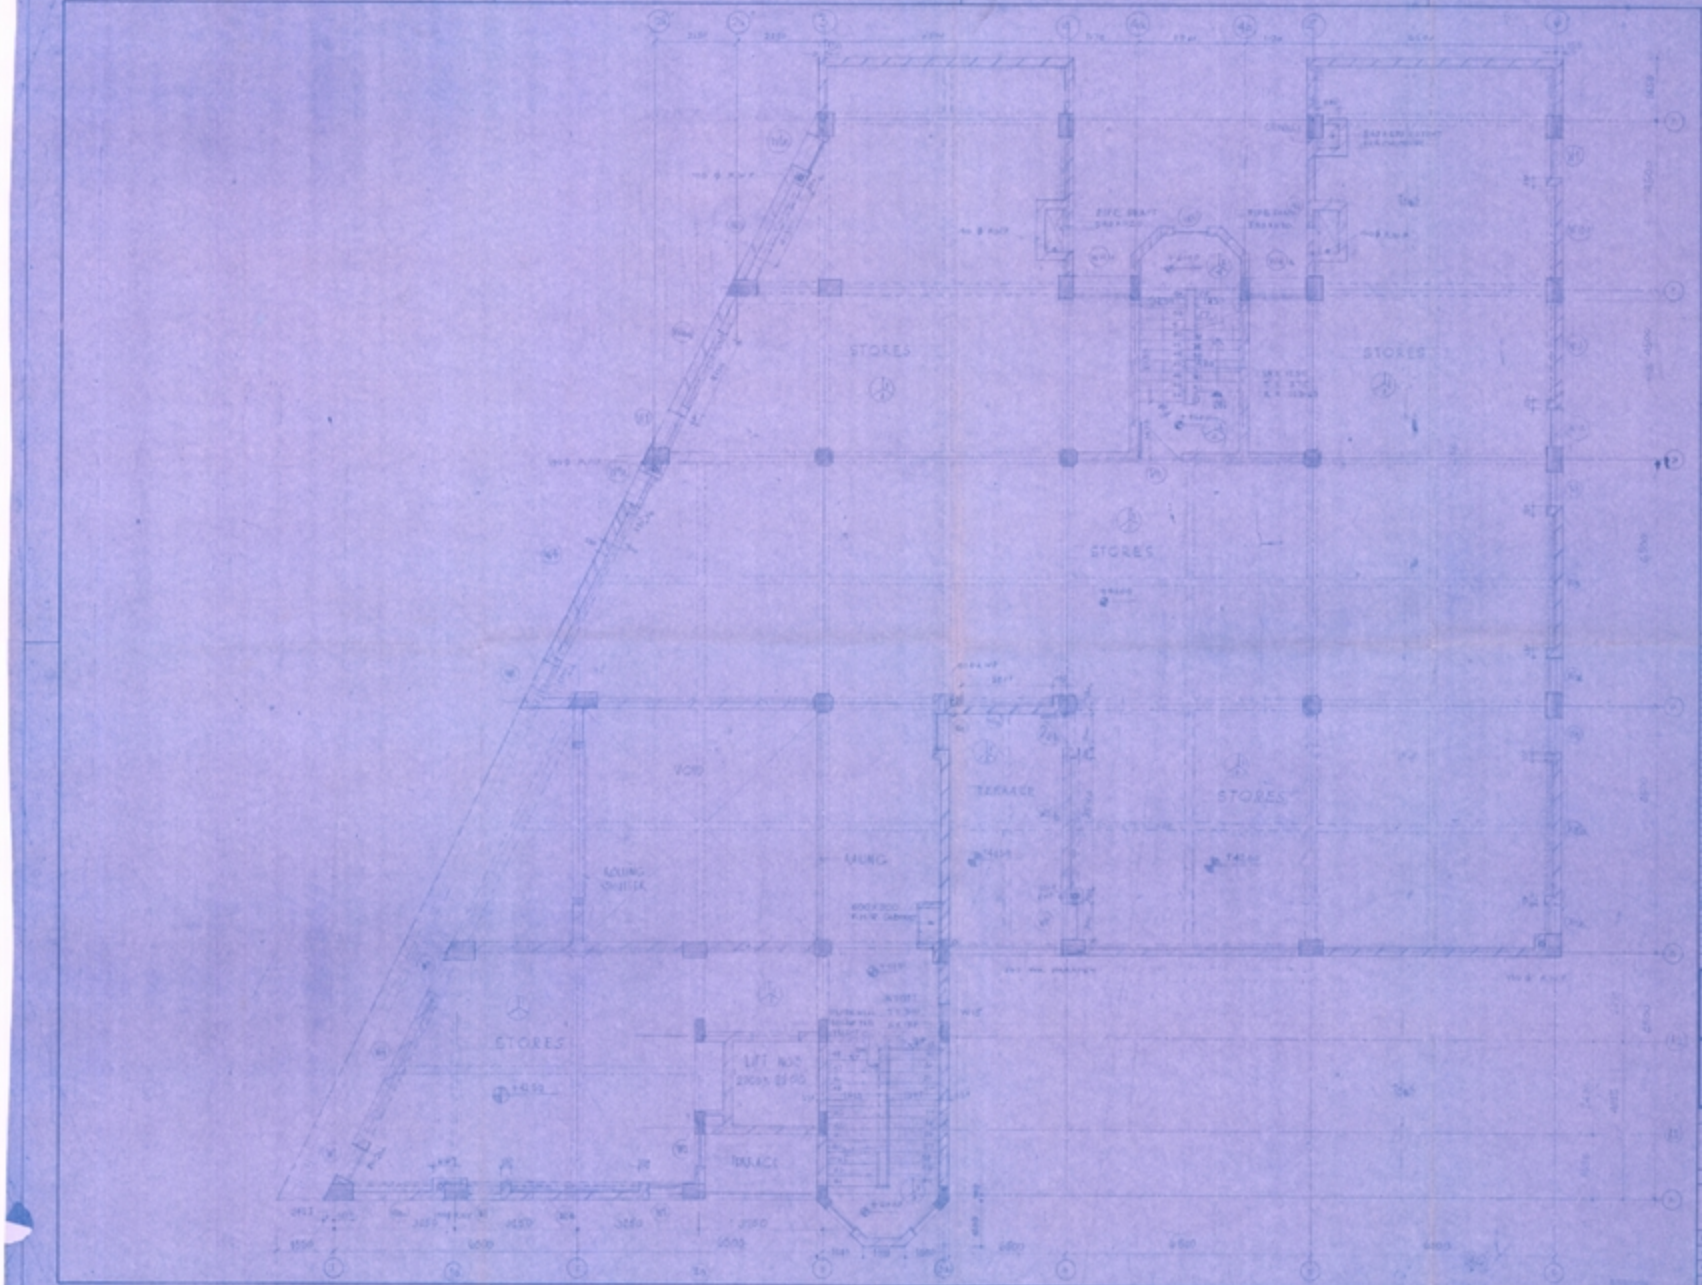
STORES
STORES
STORES
STORES
TERRACE
LIFT NOS
TERRACE

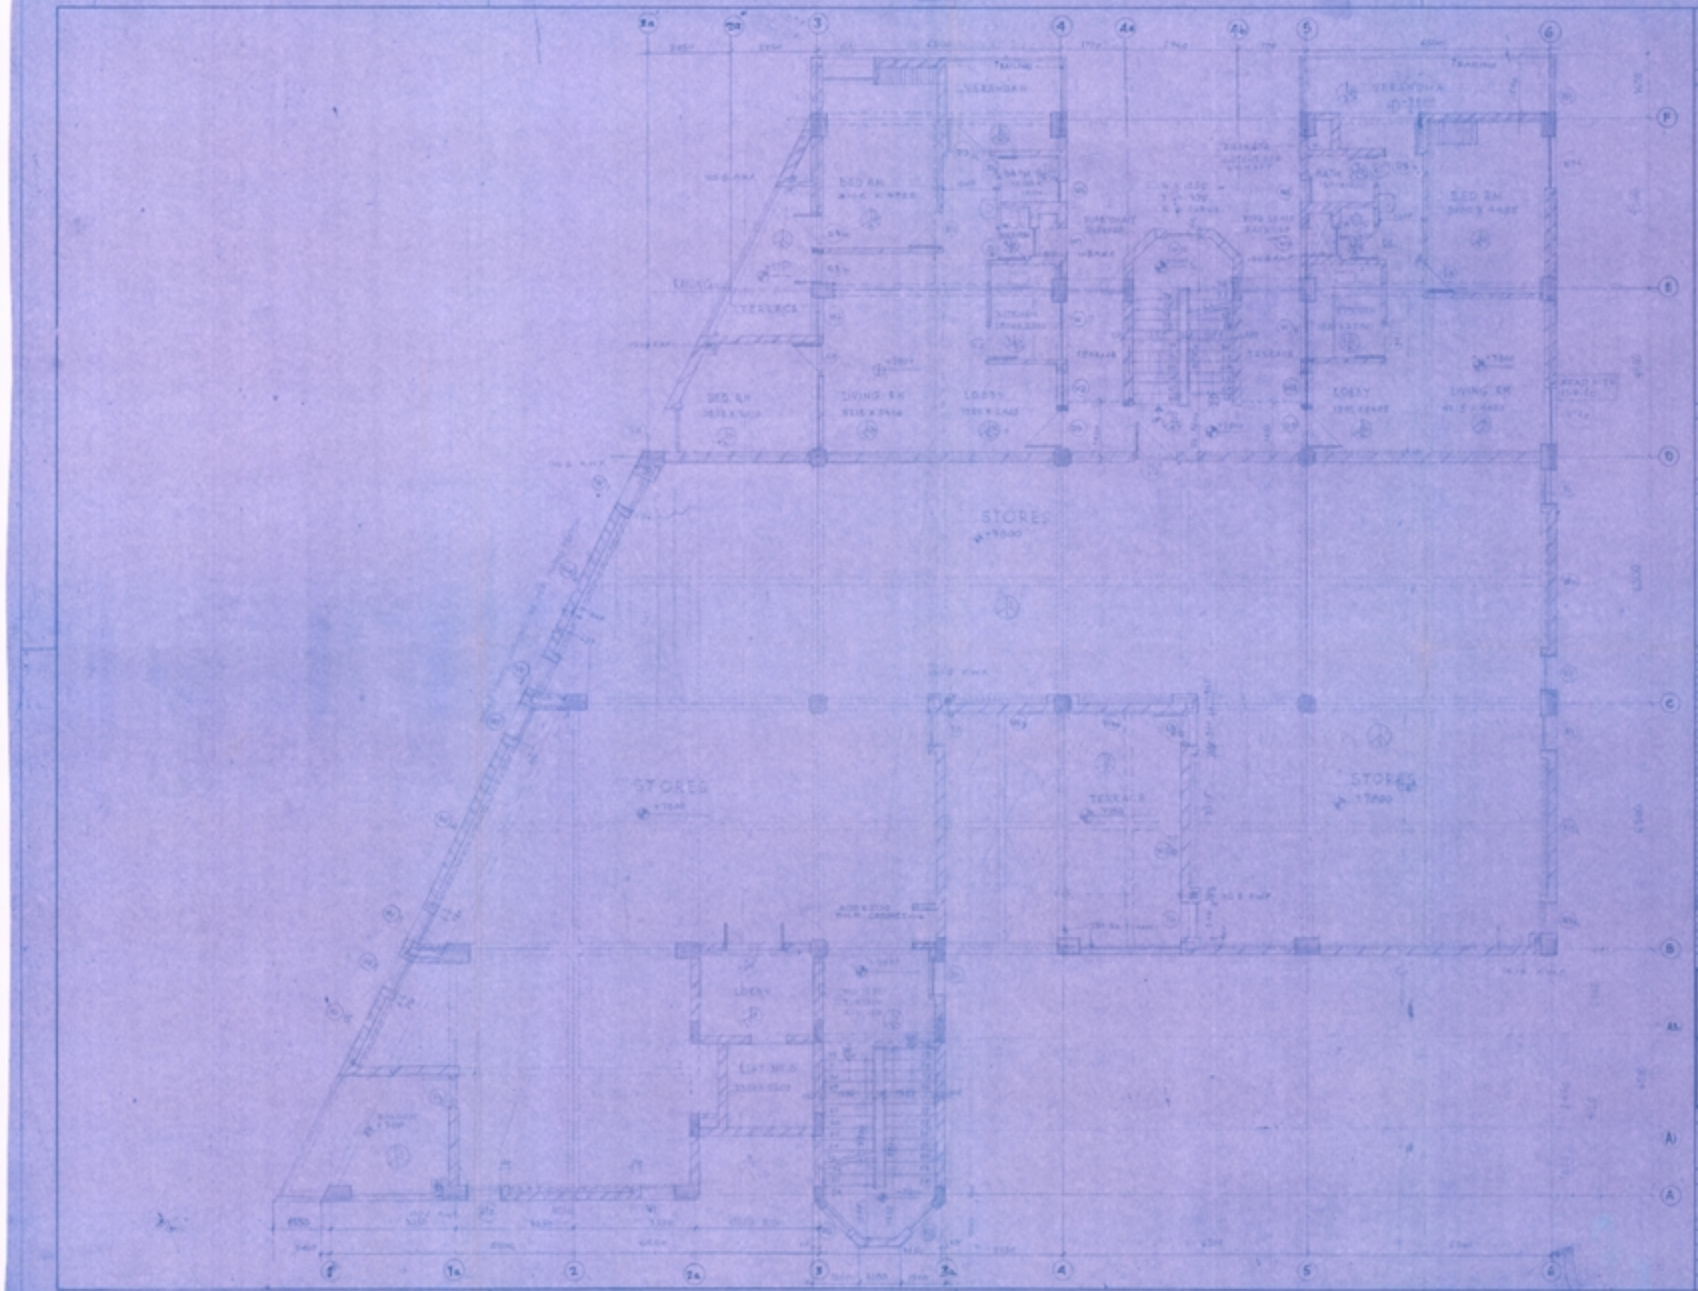
STORES
STORES
STORES

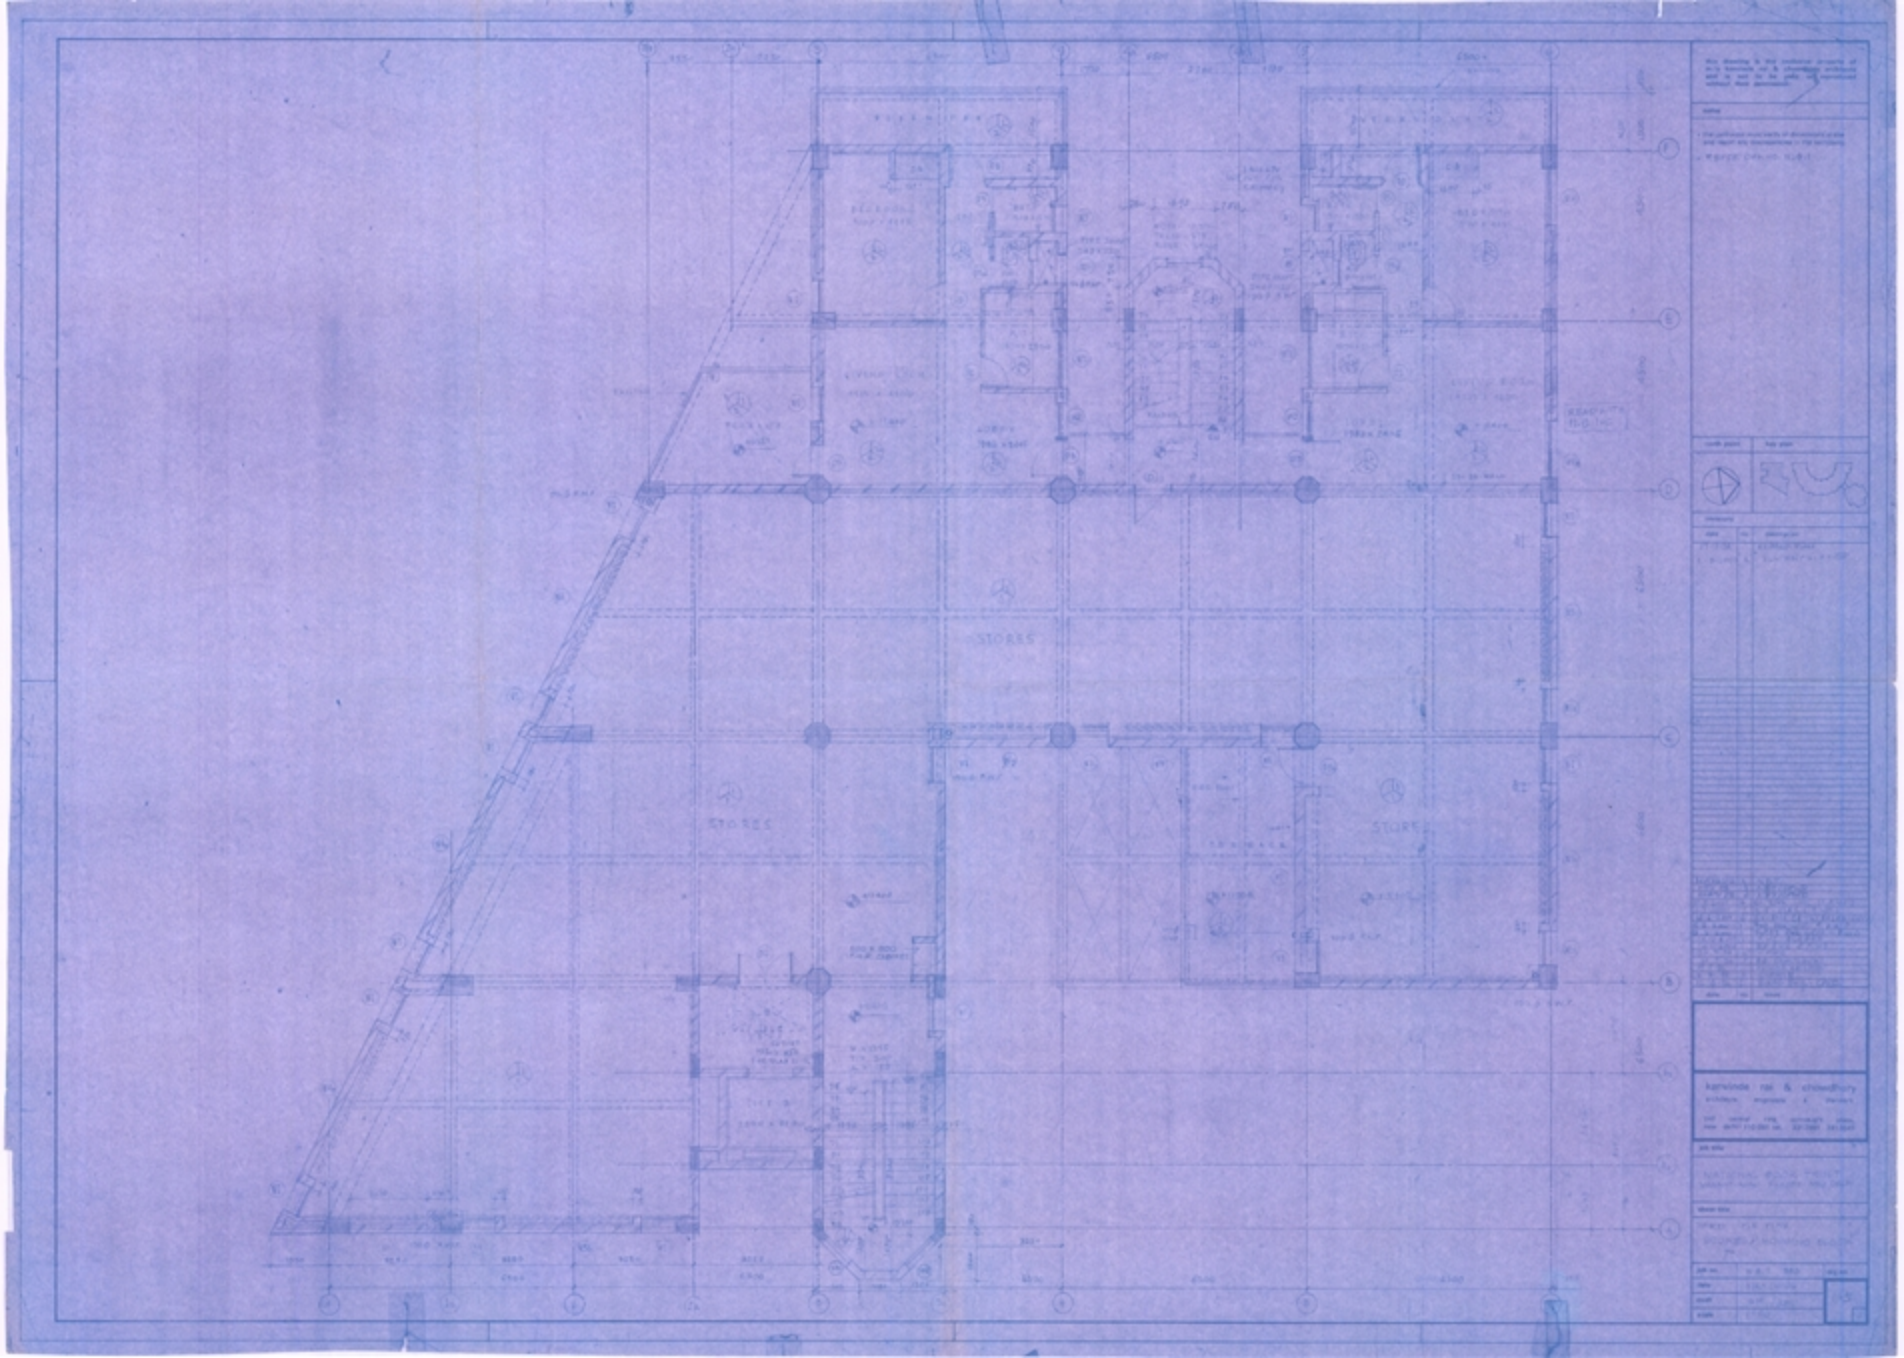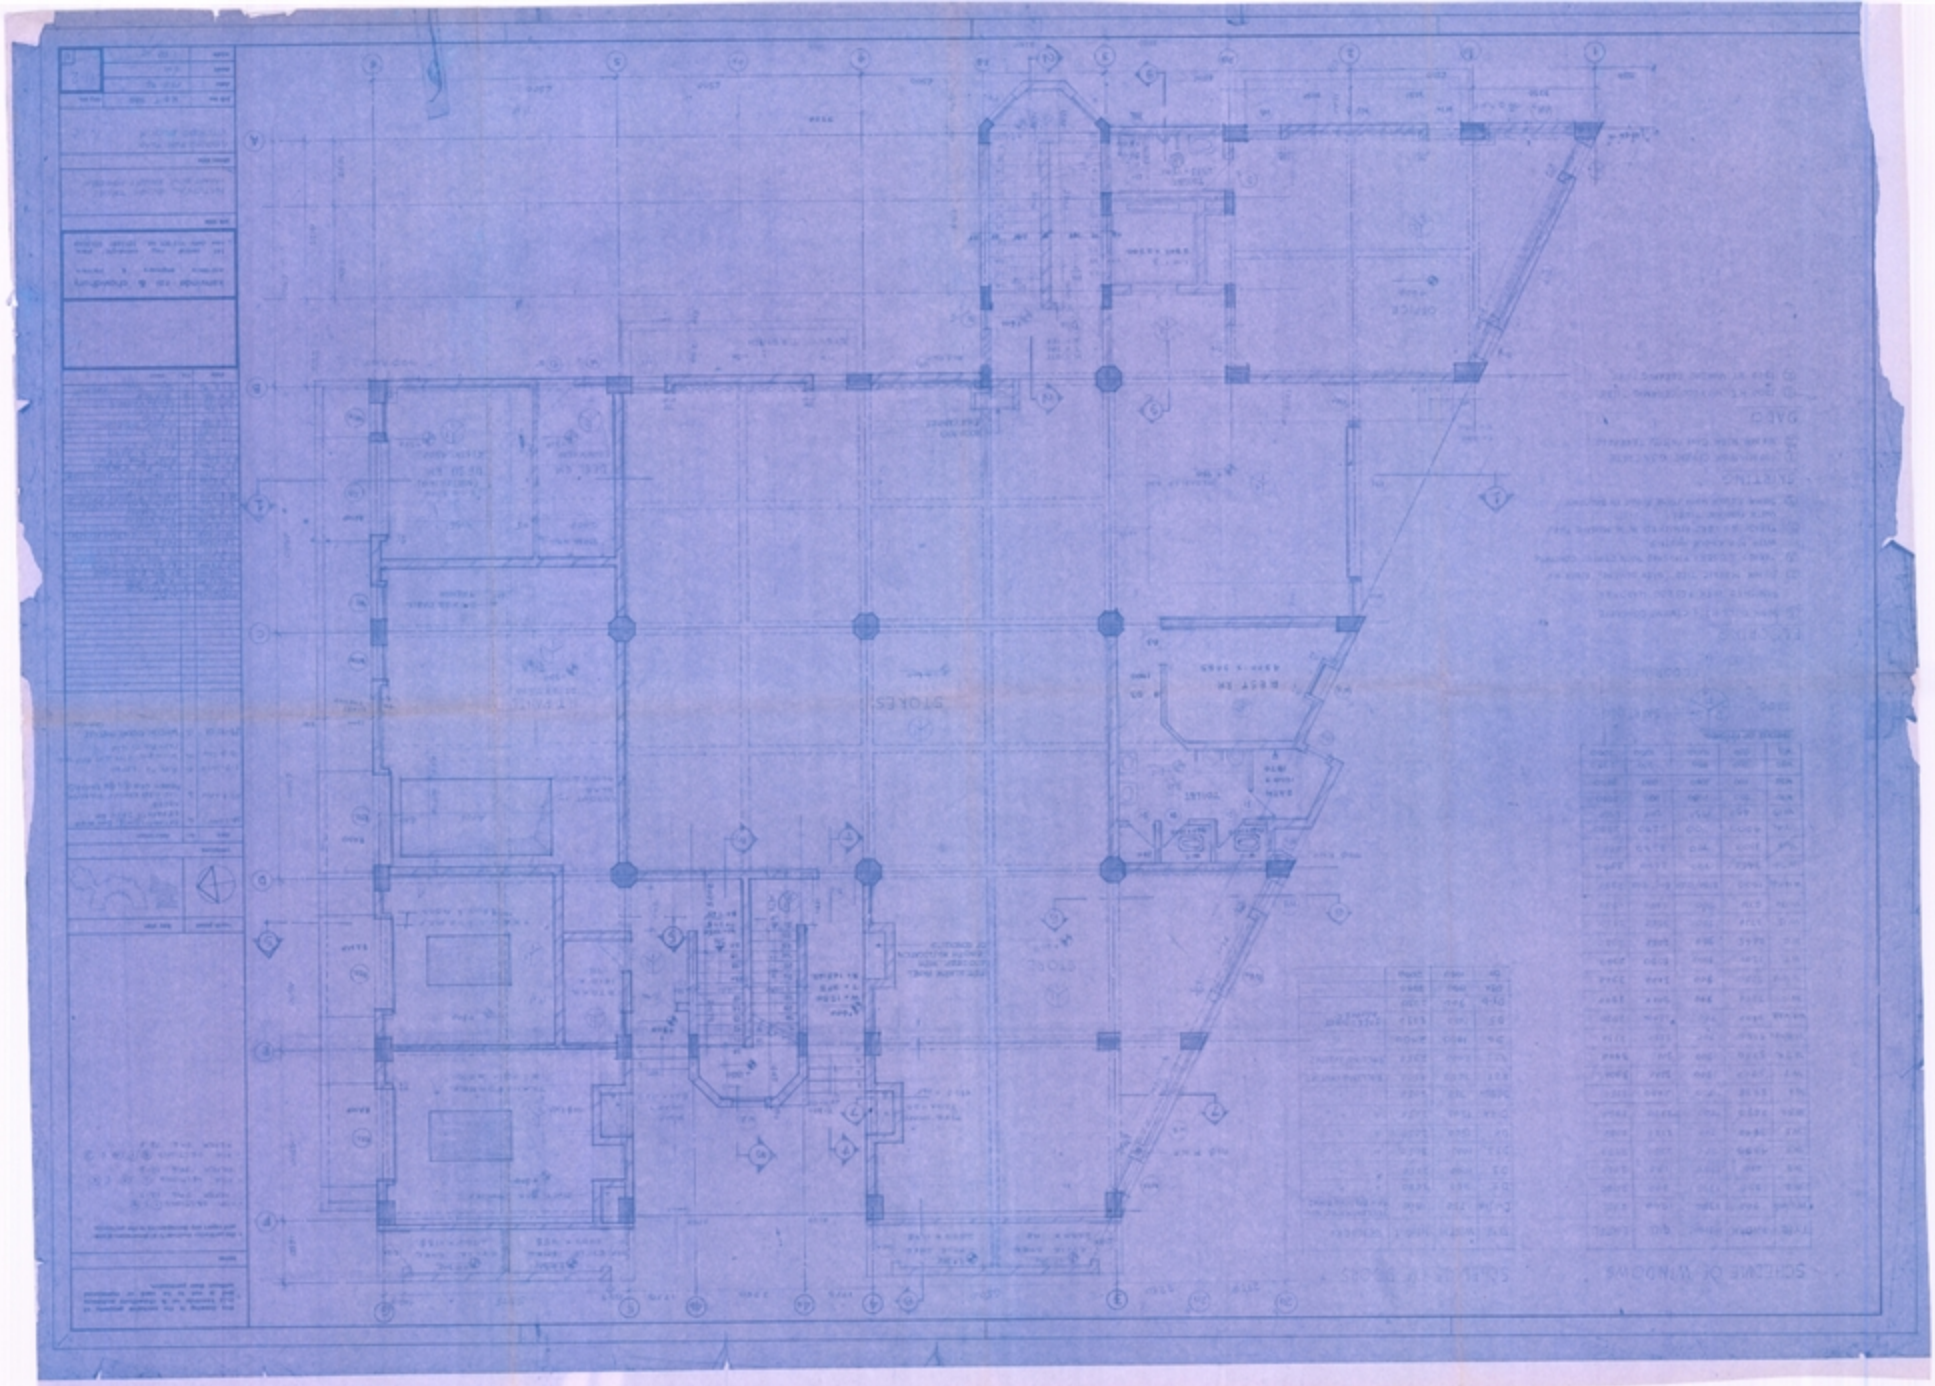
STORES
STORES
STORE